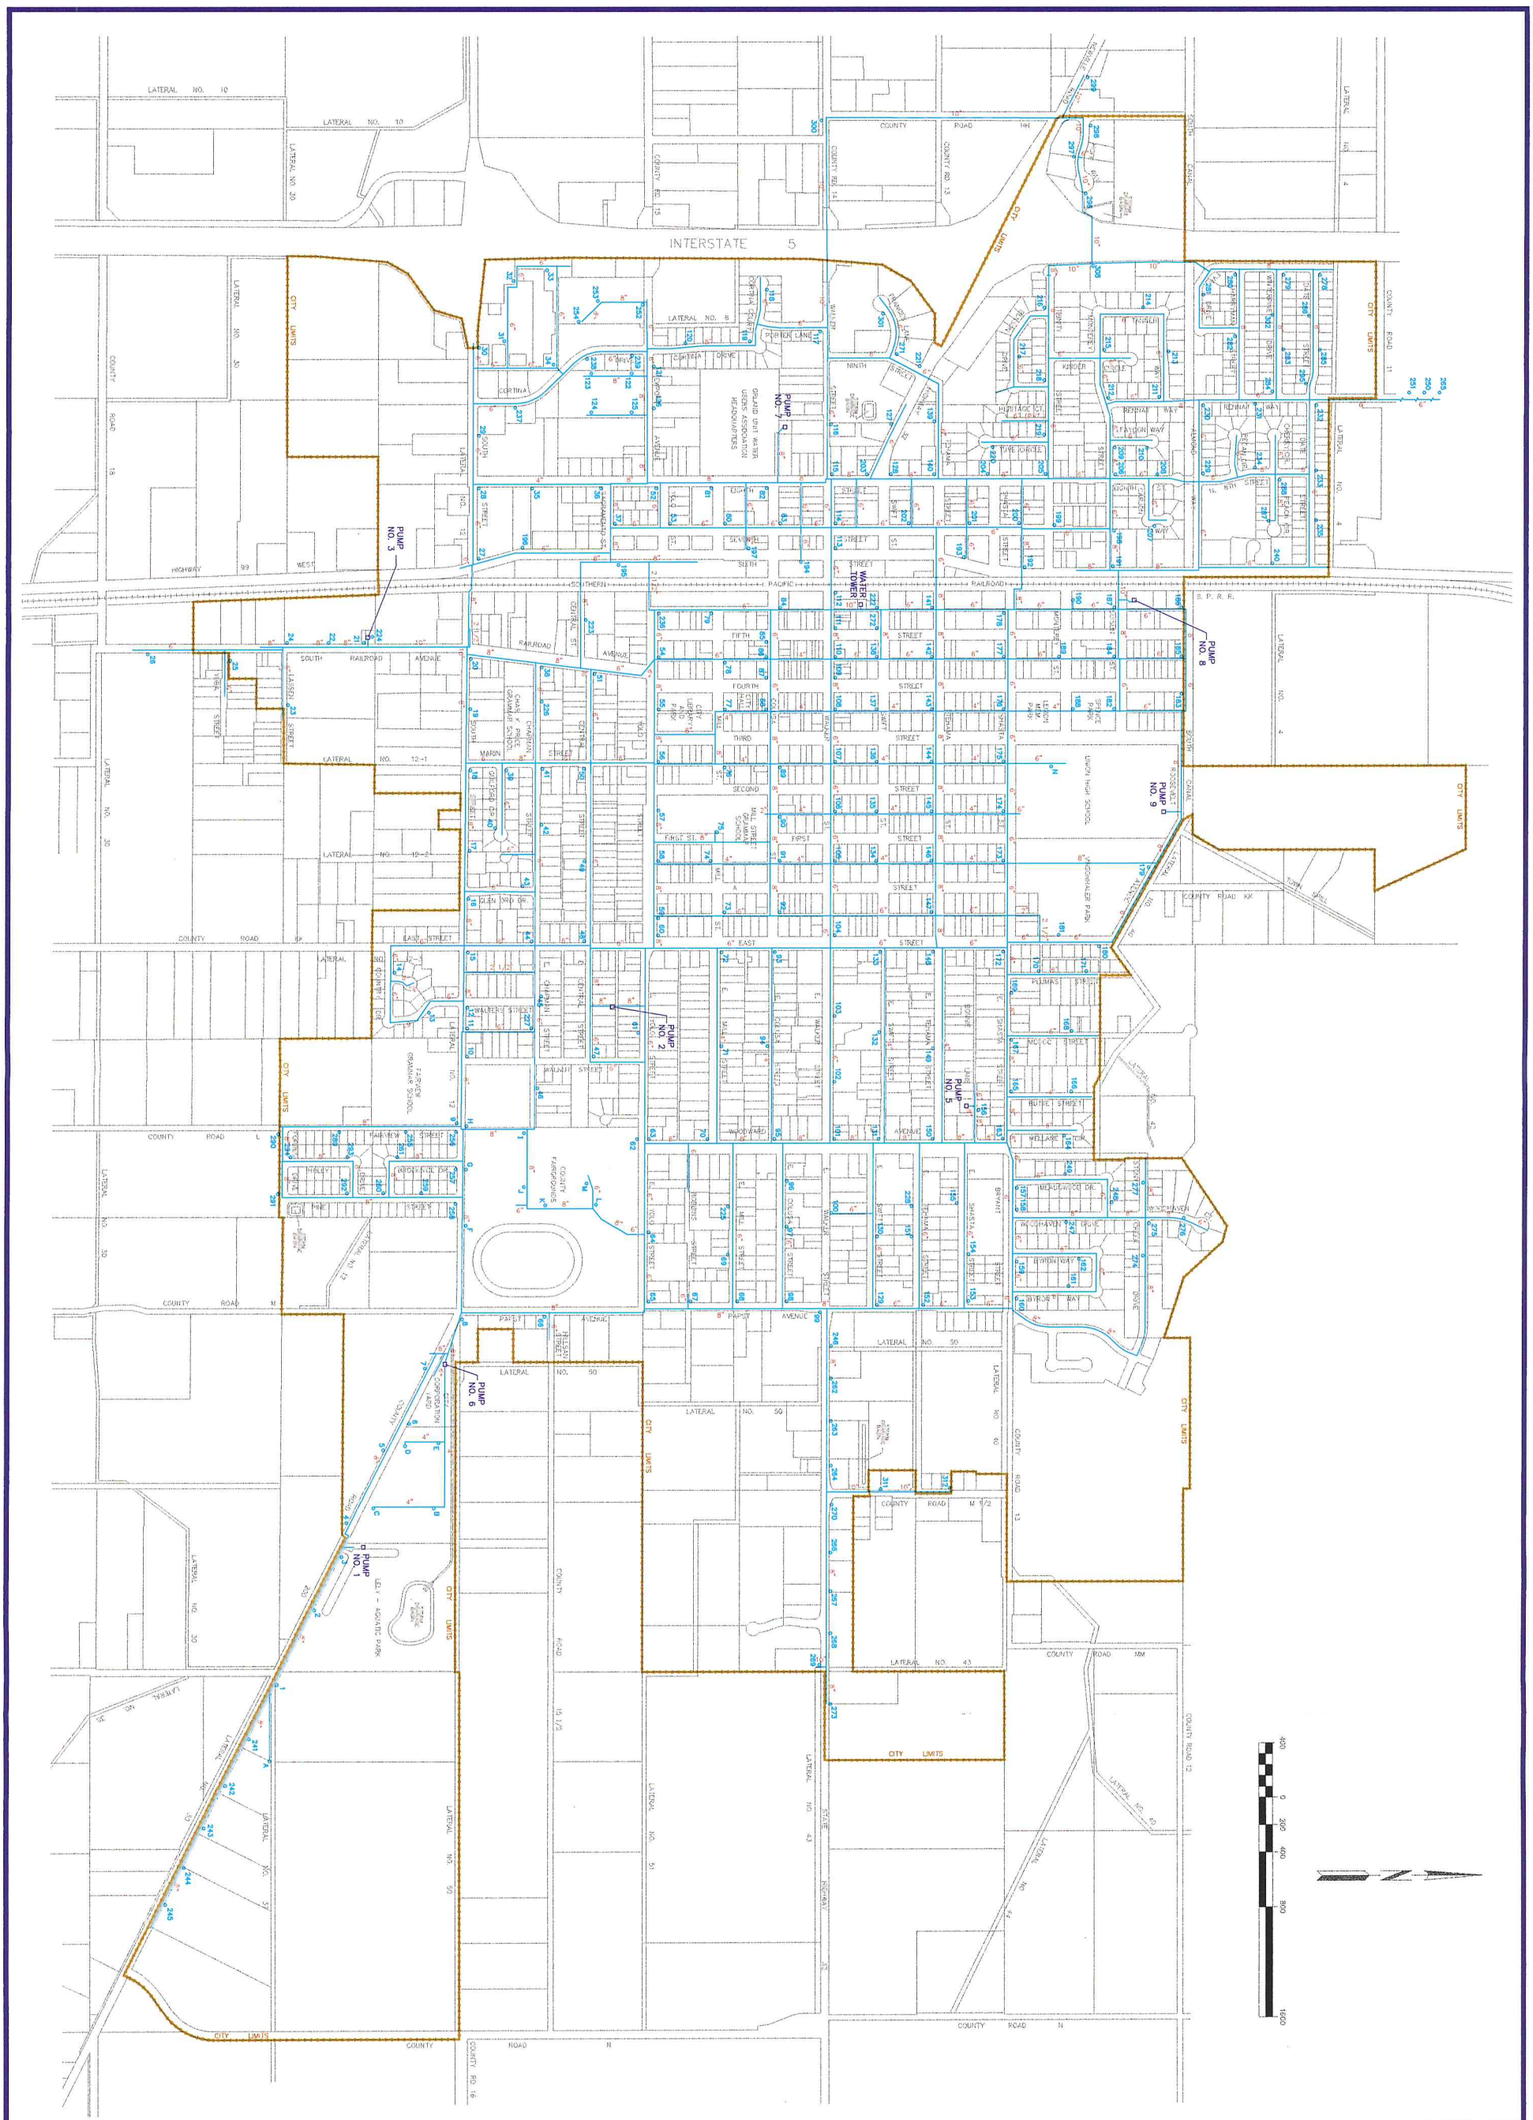

RAR
ROLLS ANDERSON & ROLLS
CIVIL ENGINEERS
115 YELLOWSTONE DRIVE • CHICO, CALIFORNIA 95973-5811

CITY OF ORLAND

WATER DISTRIBUTION SYSTEM

PUBLIC WATER SYSTEM NUMBER 1110007

FIGURE 1